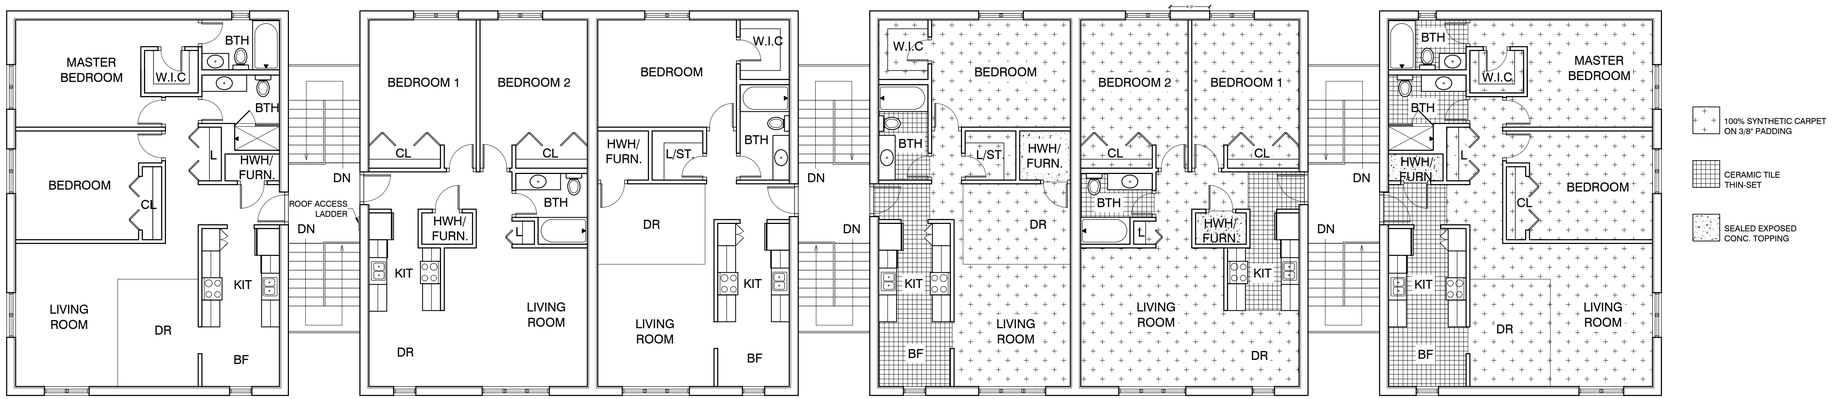

THIRD FLOOR PLAN (FLOOR FINISHES)

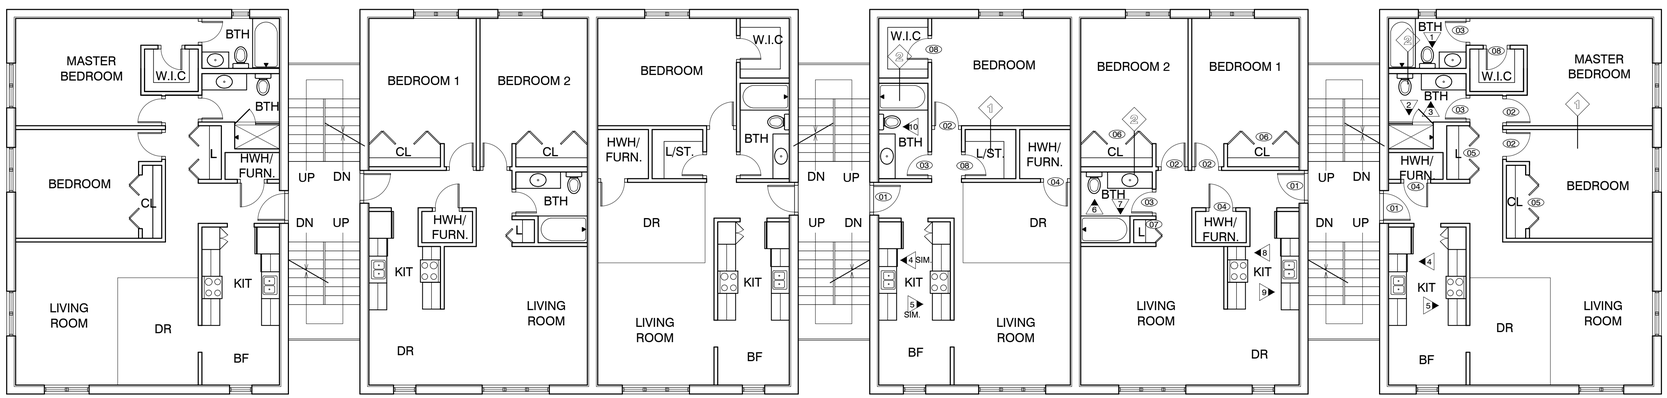

SECOND FLOOR PLAN (TAGS)

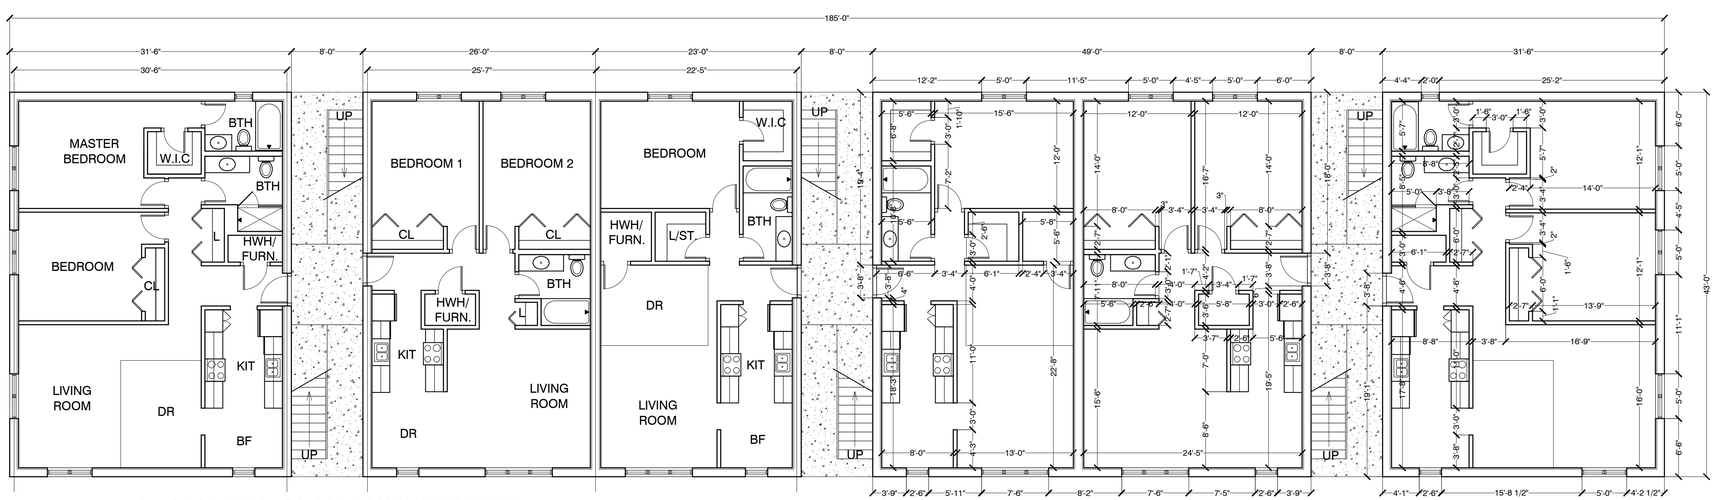

FIRST FLOOR PLAN (DIMENSIONS)

3996 ORCHARD LANE
LONG GROVE, IL 60047
PHONE : (847) 550-9805
FAX : (847) 550-9815

MAEMAR P.C.
A FULL SERVICE ARCHITECTURAL PRACTICE

copyright © MAEMAR PC 2020

THE UNDERSIGNED CERTIFIES THAT THESE PLANS HAVE BEEN PREPARED UNDER MY DIRECT SUPERVISION AND THEY ARE IN ACCORDANCE WITH MY KNOWLEDGE & BELIEF THE MEET THE REQUIREMENTS OF ADA AND CITY OF RIVIERA BEACH BUILDING CODE.

MEHRAN PARAHMANDPOUR

LICENSE # AR93123 EXP. 02/28/2021

REV. DATE:
REV. DATE:
REV. DATE:
REV. DATE:

DATE: 09-16-2020
ISSUED FOR : PERMIT
SCALE : 1/8" = 1'-0"
PROJECT # : 2008

ISLAND COVE APARTMENTS

3000 LAKE SHORE DRIVE, RIVIERA BEACH, FLORIDA 33404

SHEET TITLE
PROPOSED FLOOR PLANS
BLDGS. I & III

SHEET #
A1