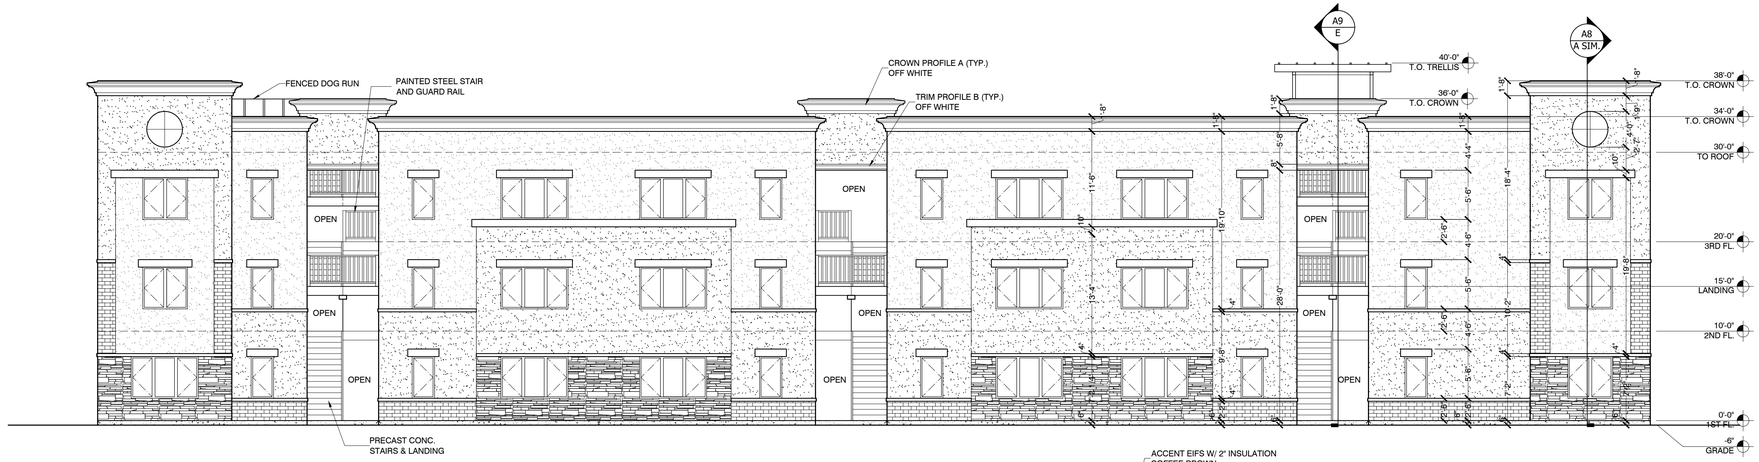

FRONT ELEVATION

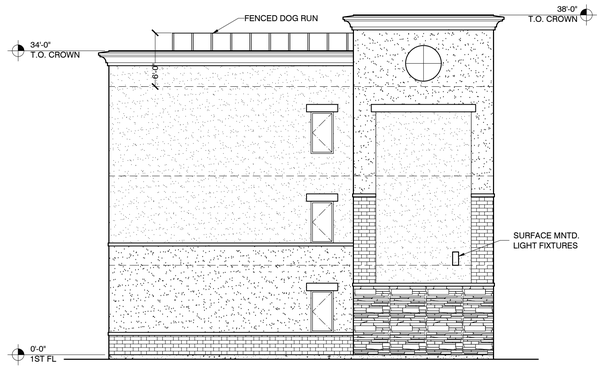

SIDE ELEVATION

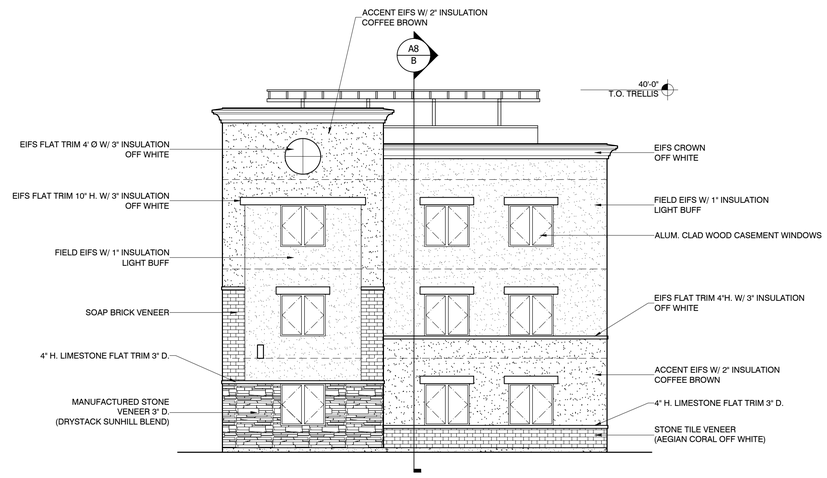

SIDE ELEVATION

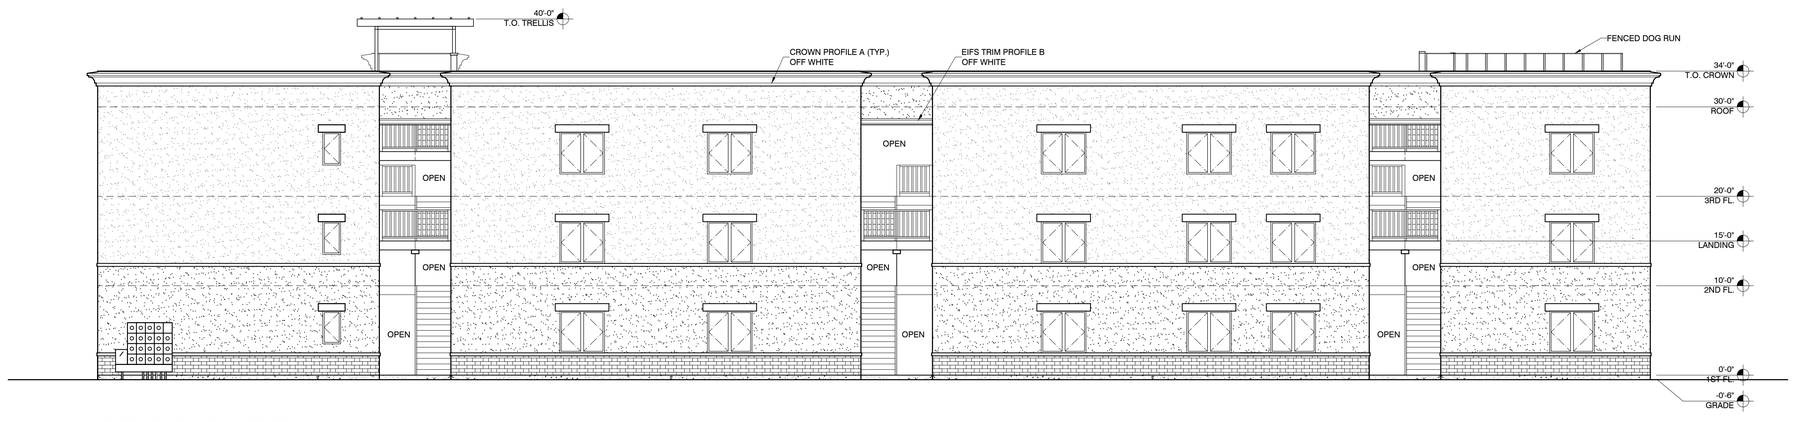

REAR ELEVATION

3996 ORCHARD LANE
LONG GROVE, IL 60047
PHONE : (847) 550-9805
FAX : (847) 550-9815

MAEMAR P.C.
A FULL SERVICE ARCHITECTURAL PRACTICE

copyright © MAEMAR PC 2020

THE UNDERSIGNED CERTIFIES THAT THESE PLANS HAVE BEEN PREPARED UNDER MY DIRECT SUPERVISION AND ARE CORRECT TO MY KNOWLEDGE & BELIEF AND THEY MEET THE REQUIREMENTS OF ADA AND CITY OF RIVIERA BEACH BUILDING CODE.

MEHRAN PARAHMANDPOUR

LICENSE # AR93123 EXP. 02/28/2021

REV. DATE:
REV. DATE:
REV. DATE:
REV. DATE:

DATE: 09-16-2020
ISSUED FOR : PERMIT
SCALE: 1/8" = 1'-0"
PROJECT # : 2008

ISLAND COVE APARTMENTS

3000 LAKE SHORE DRIVE, RIVIERA BEACH, FLORIDA 33404

SHEET TITLE

PROPOSED EXTERIOR ELEVATIONS
BUILDING II

SHEET #

A5