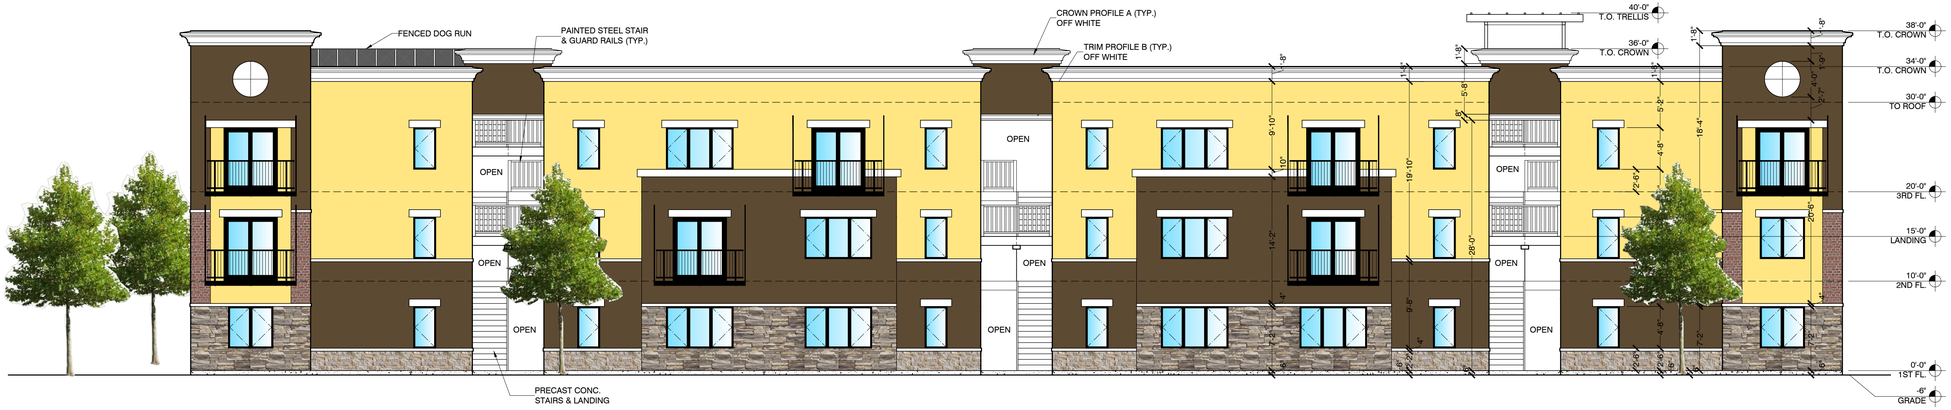

FRONT ELEVATION

SIDE ELEVATION

SIDE ELEVATION

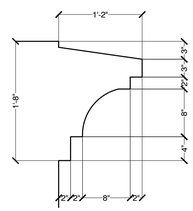

EIFS CROWN PROFILE A

SCALE: 1" = 1'-0"

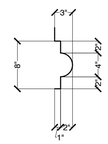

EIFS PROFILE B

SCALE: 1" = 1'-0"

REAR ELEVATION

3996 ORCHARD LANE
LONG GROVE, IL 60047
PHONE : (847) 550-9805
FAX : (847) 550-9815

MAEMAR P.C.
A FULL SERVICE ARCHITECTURAL PRACTICE

copyright © MAEMAR PC 2020

THE UNDERSIGNED CERTIFIES THAT THESE PLANS HAVE BEEN PREPARED UNDER MY DIRECT SUPERVISION AND THEY COMPLY WITH SOUND DESIGN & BELIEF THEY MEET THE REQUIREMENTS OF ADA AND CITY OF RIVIERA BEACH BUILDING CODE.

MEHRAN PARAHMANDPOUR LICENSE # AR93123 EXP. 02/28/2021

ISLAND COVE APARTMENTS

3000 LAKE SHORE DRIVE, RIVIERA BEACH, FLORIDA 33404

DATE: 09-16-2020	REV. DATE:
ISSUED FOR : PERMIT	REV. DATE:
SCALE : 1/8" = 1'-0"	REV. DATE:
PROJECT # : 2008	REV. DATE:

SHEET TITLE

PROPOSED EXTERIOR ELEVATIONS
BUILDINGS I & III

SHEET #

A4C