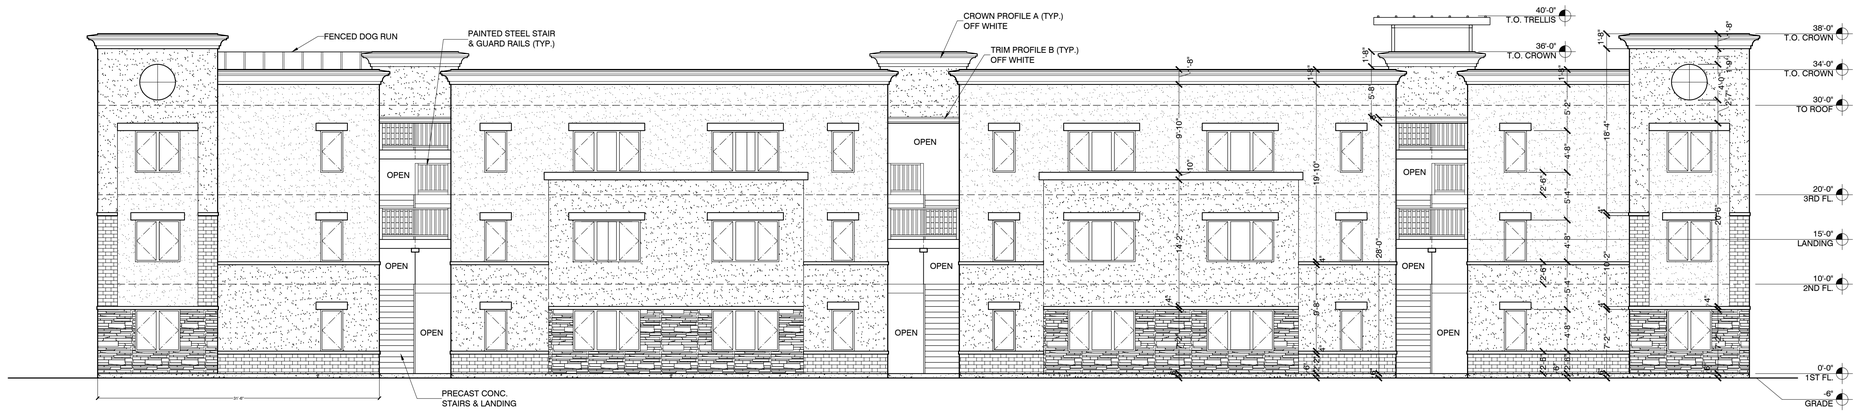

FRONT ELEVATION

SIDE ELEVATION

SIDE ELEVATION

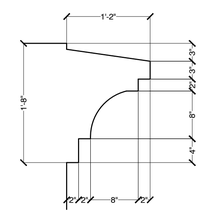

EIFS CROWN PROFILE A

SCALE: 1" = 1'-0"

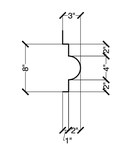

EIFS PROFILE B

SCALE: 1" = 1'-0"

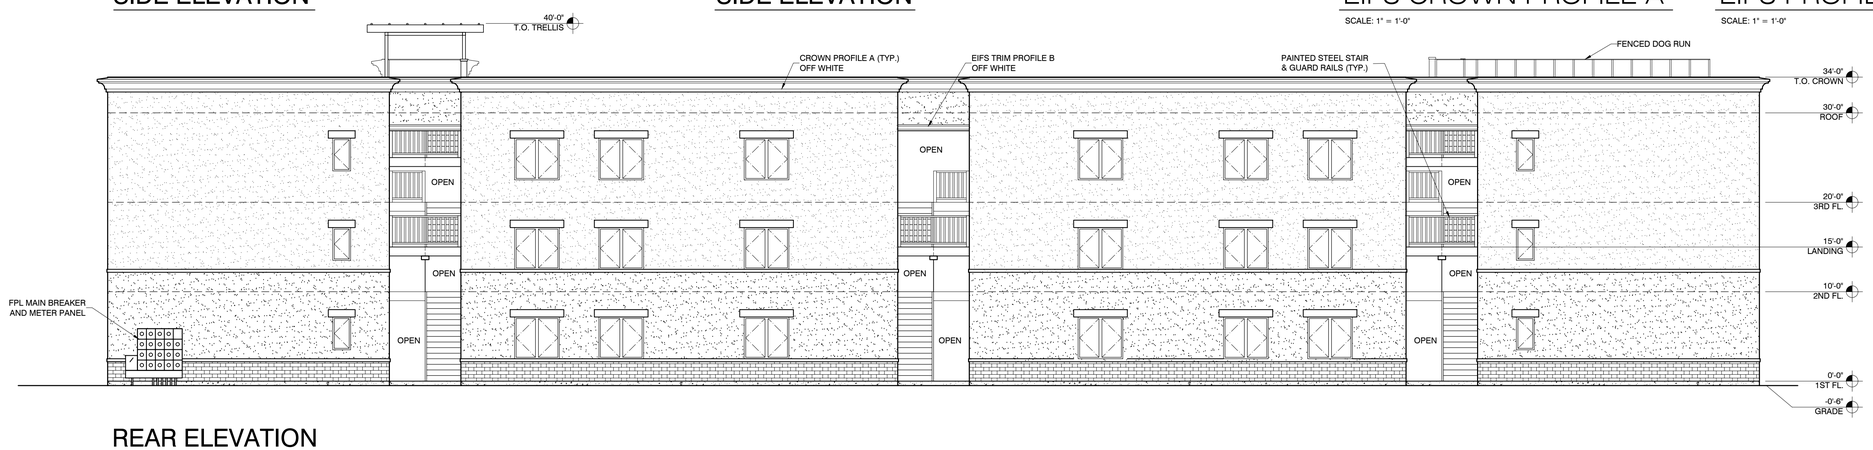

REAR ELEVATION

3996 ORCHARD LANE
LONG GROVE, IL 60047
PHONE : (847) 550-9805
FAX : (847) 550-9815

MAEMAR P.C.
A FULL SERVICE ARCHITECTURAL PRACTICE

copyright © MAEMAR PC 2020

THE UNDERSIGNED CERTIFIES THAT THESE PLANS HAVE BEEN PREPARED UNDER MY DIRECT SUPERVISION AND TO THE BEST OF MY KNOWLEDGE & BELIEF THEY MEET REQUIREMENTS OF ADA AND CITY OF RIVIERA BEACH BUILDING CODE.

MEHRAN PARAHMANDPOUR LICENSE # AR93123 EXP. 02/28/2021

REV.	DATE:
REV.	DATE:
REV.	DATE:
REV.	DATE:

DATE: 09-15-2020
ISSUED FOR : PERMIT
SCALE : 1/8" = 1'-0"
PROJECT # : 2008

SHEET TITLE
PROPOSED EXTERIOR ELEVATIONS
BUILDINGS I & III

SHEET #
A4

ISLAND COVE APARTMENTS

3000 LAKE SHORE DRIVE, RIVIERA BEACH, FLORIDA 33404