Call 48 hours before you dig

It's the Law!

Sunshine State One Call of Florida, Inc.

GRAPHIC SCALE

30 0 15 30 60 120

(IN FEET)
1 inch = 30 ft.

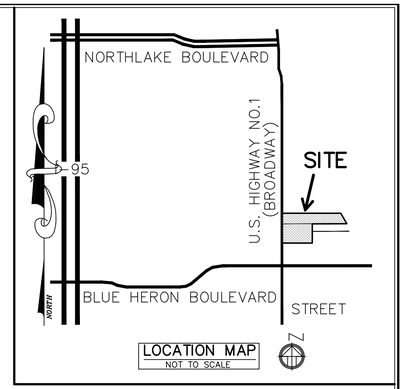

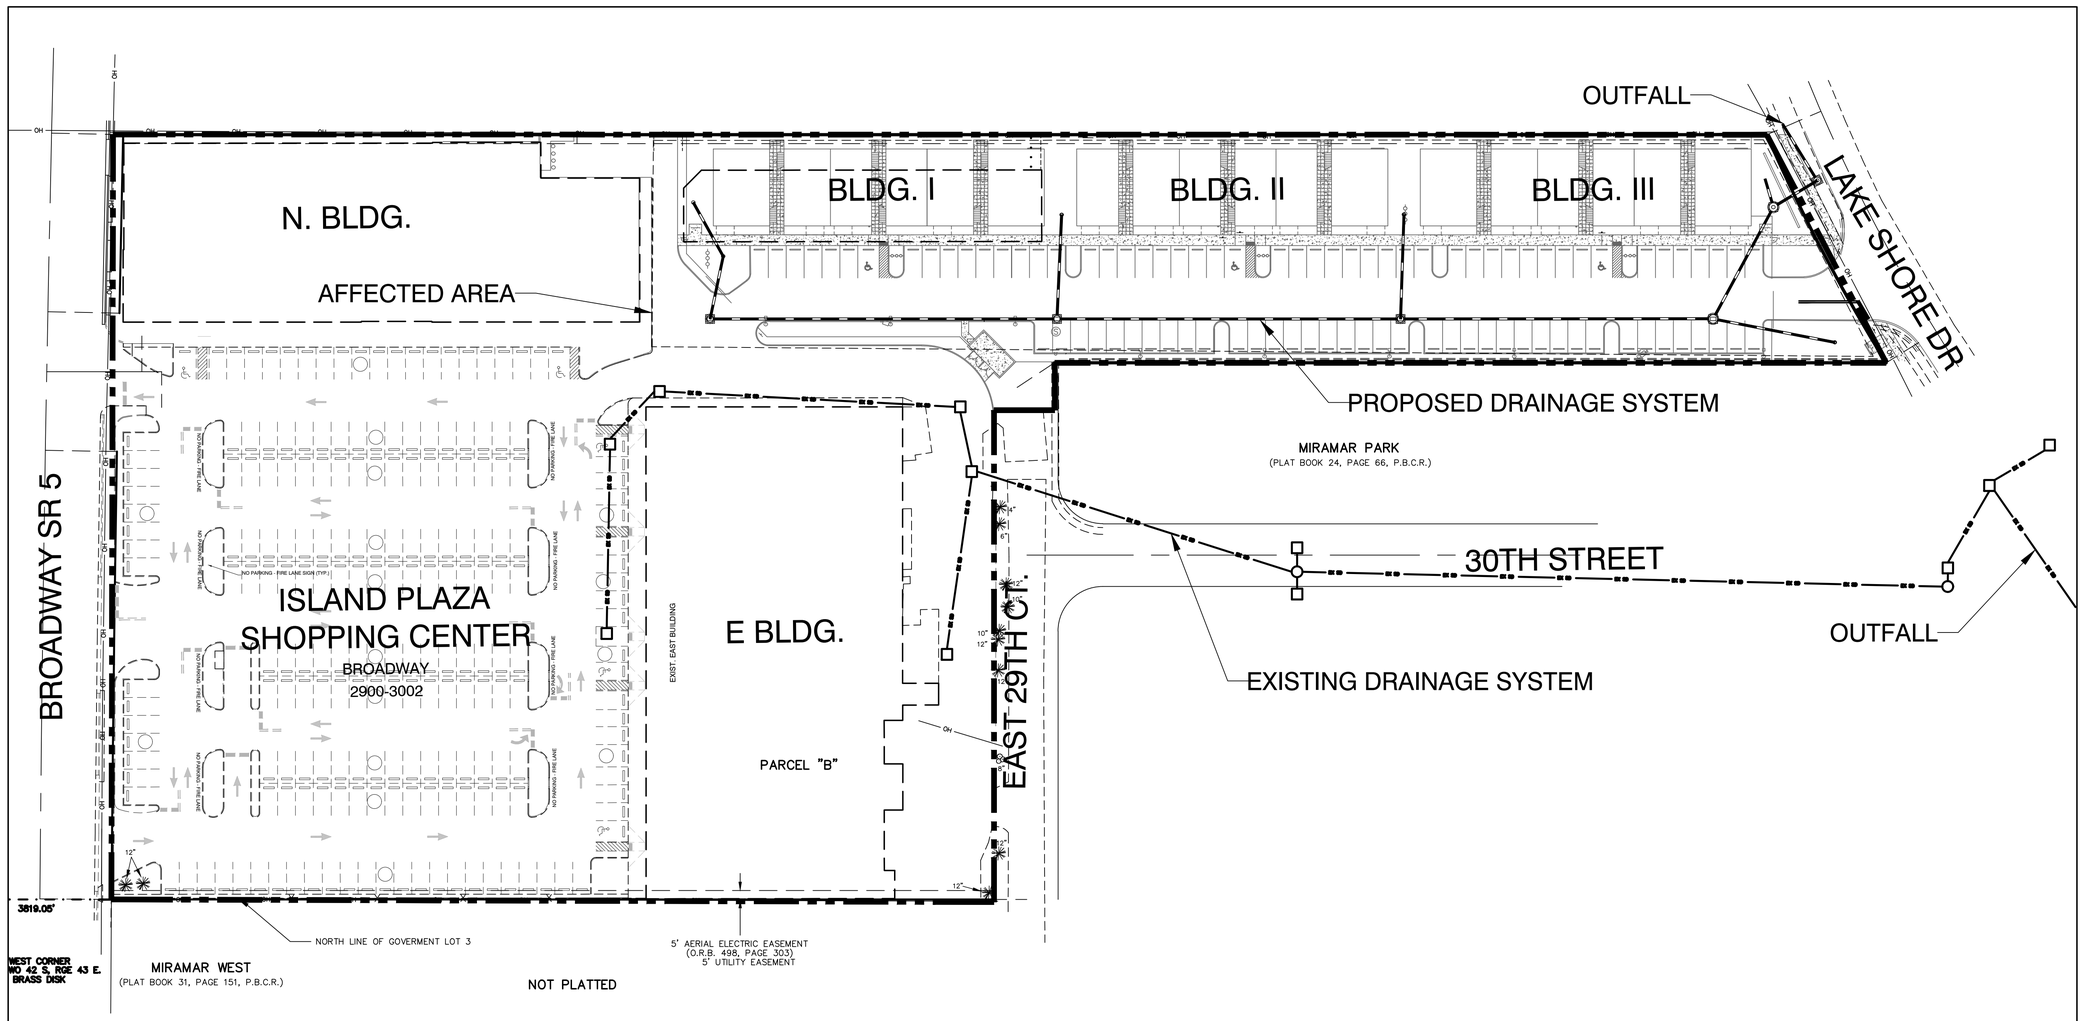

REVISIONS	DATE	BY
FILE NAME 3517ENG2		

CAULFIELD & WHEELER, INC.
CIVIL ENGINEERING - LAND PLANNING
LANDSCAPE ARCHITECTURE - SURVEYING
7900 GLADES ROAD - SUITE 100
BOCA RATON, FLORIDA 33434
PHONE (561)-392-1991 / FAX (561)-750-1452
ENGINEERING #EB-0000591

ISLAND COVE APARTMENTS
OVERALL DRAINAGE PLAN
RIVIERA BEACH, FLORIDA

DATE	2/8/18
DRAWN BY	CLG
F.B./ PG.	----
SCALE	1" = 40'

RYAN D. WHEELER
PROFESSIONAL ENGINEER
LICENSE NO. 71477
STATE OF FLORIDA
– FOR THE FIRM –
DATE

JOB #	3517-2
SHT.NO.	OA-1
	OF 13 SHEETS